



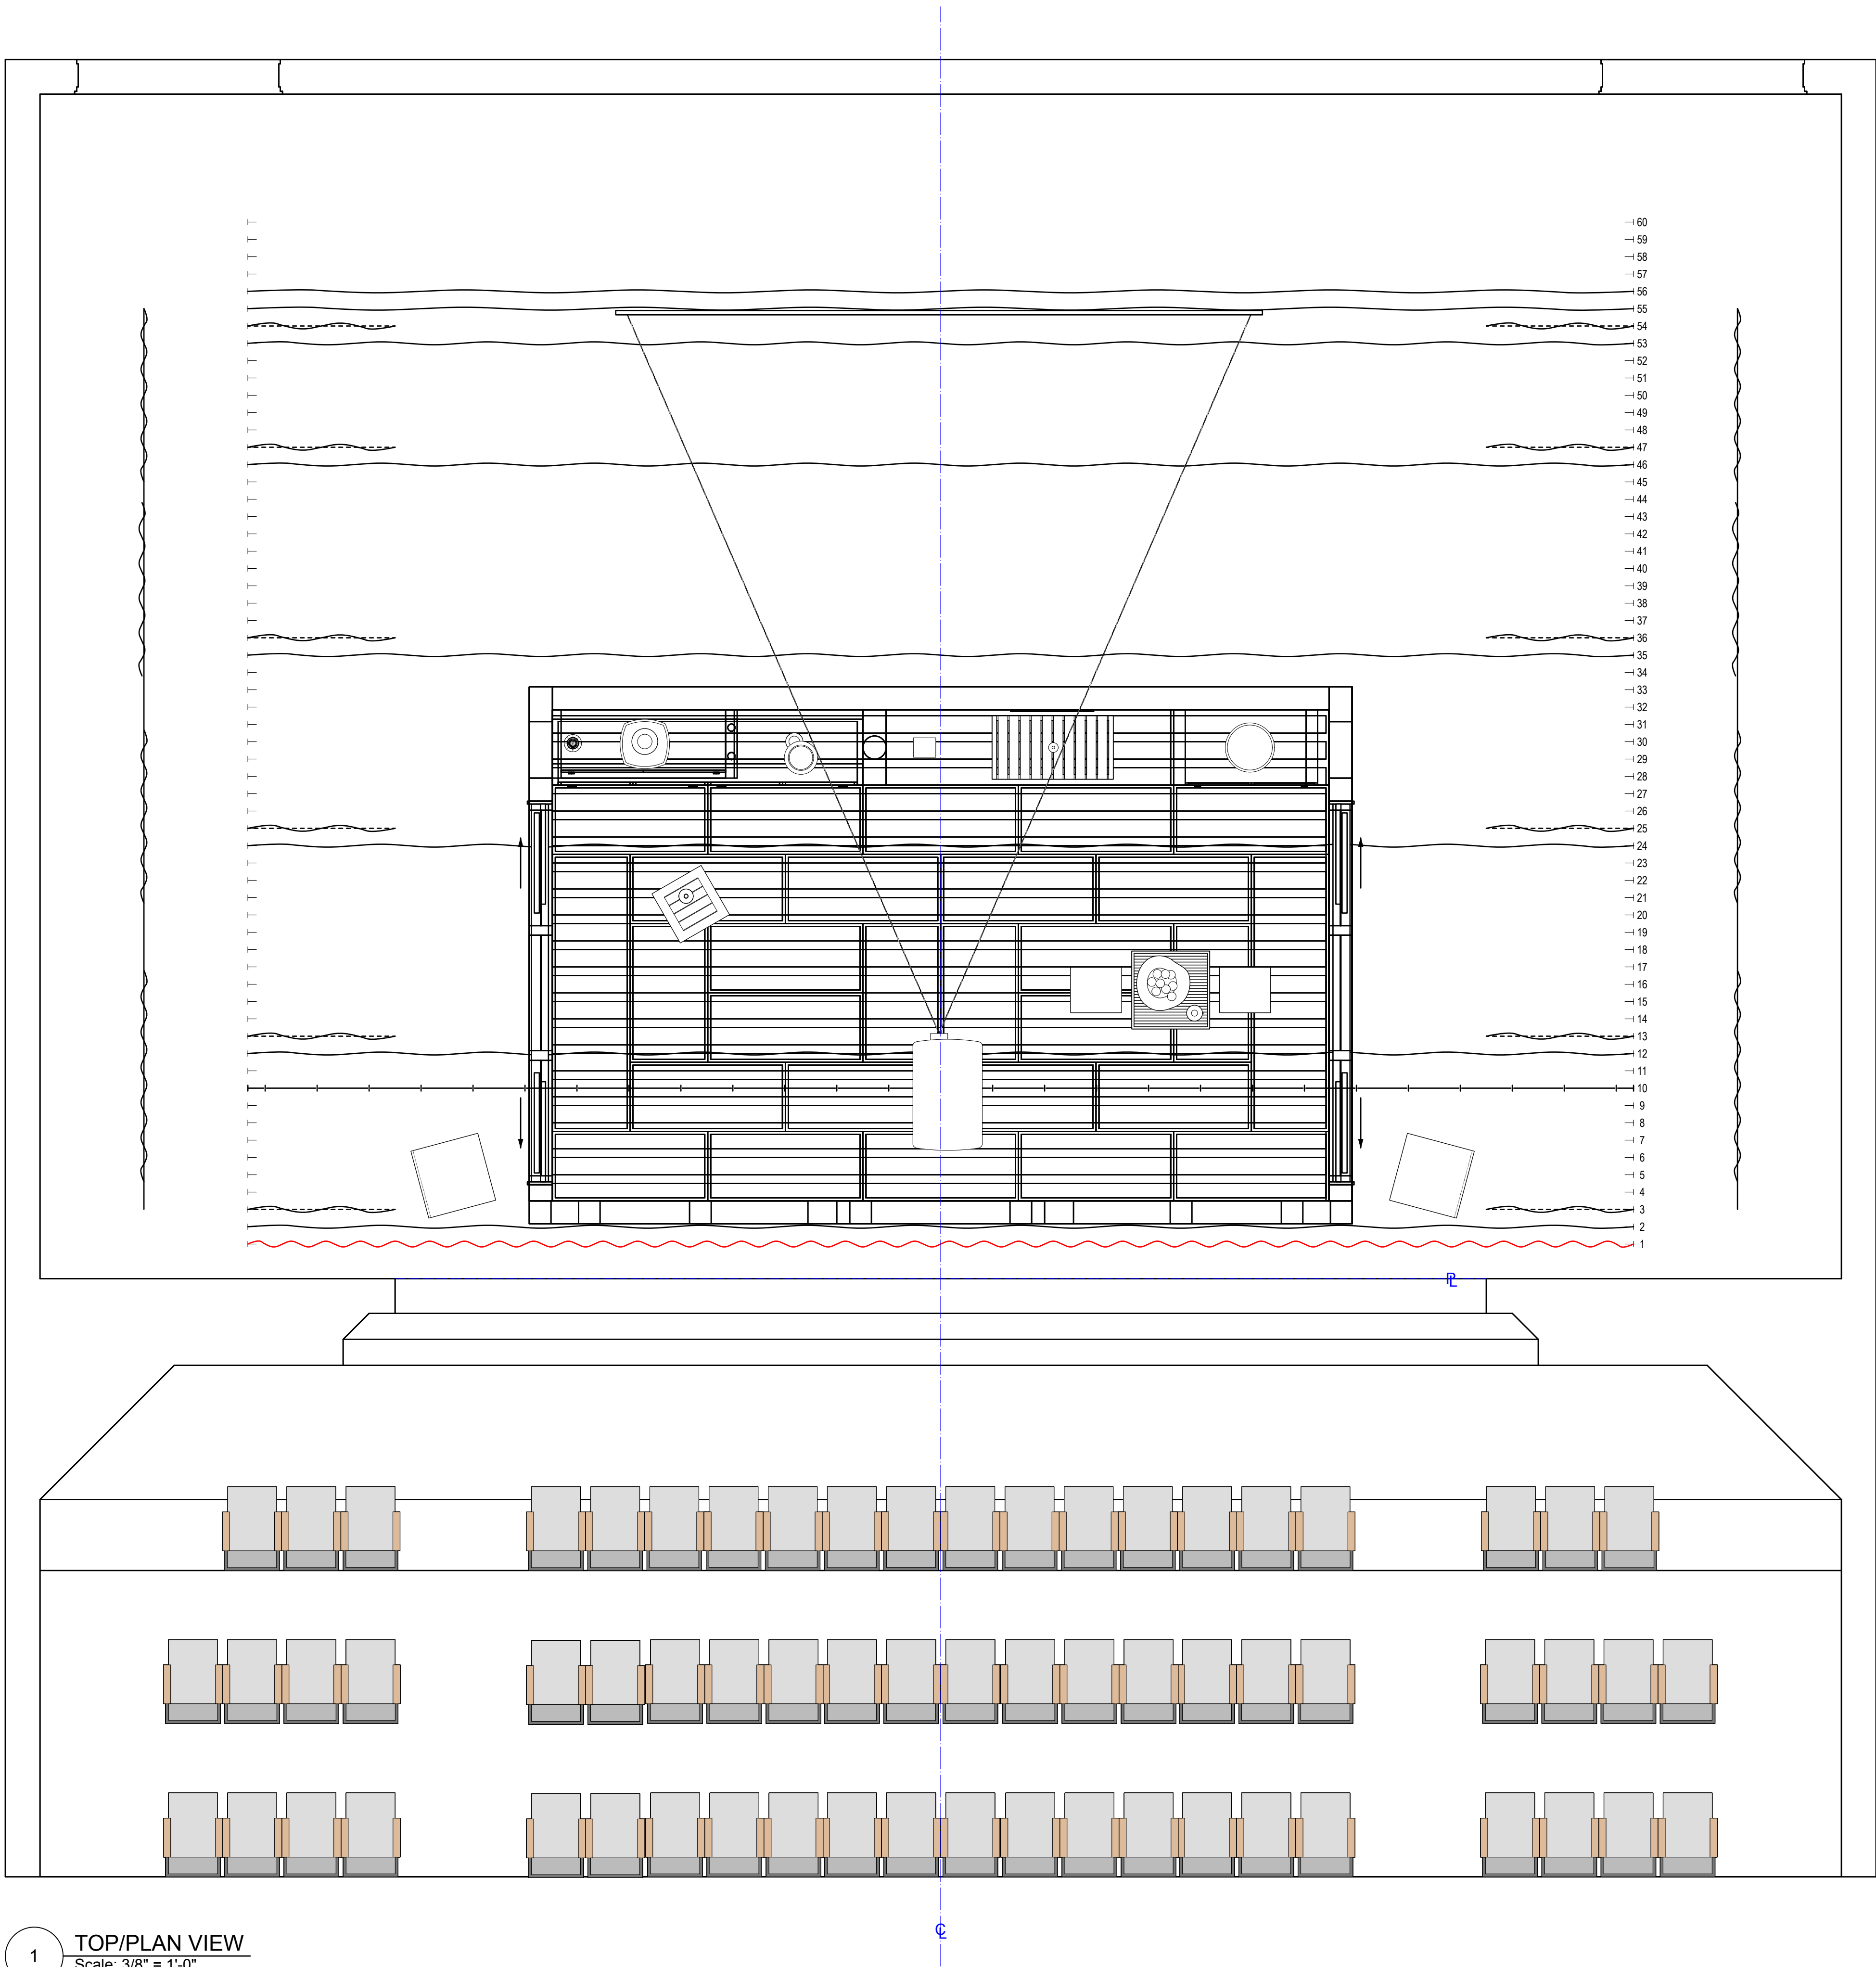


2
RESEARCH IMAGE
Scale: Actual Size

ABOUT THIS MINIATURE MODEL
TITLE: E-31: JAPANESE TRADITIONAL INTERIOR
ARTIST: NARCISSA NIBLACK THORNE (DESIGNER), AMERICAN, 1882-1966
PLACE: UNITED STATES (OBJECT MADE IN)
DATE: MADE 1932-1937
MEDIUM: MINIATURE ROOM, MIXED MEDIA
DIMENSIONS: INTERIOR, SCALE 1" = 1'-0": 26.7 × 60.4 × 39.4 cm (10 1/2 × 23 3/4 × 15 1/2 in.)
CREDIT LINE: GIFT OF MRS. JAMES WARD THORNE
REFERENCE NUMBER: 1962.456

VW FINAL PROJECT	
OVERVIEW	Date : 12/8/25
	Scale : 3/8" = 1'-0"
Director :	1 OF 6
Designer : BRENDAYUE CAI	
Revisions :	

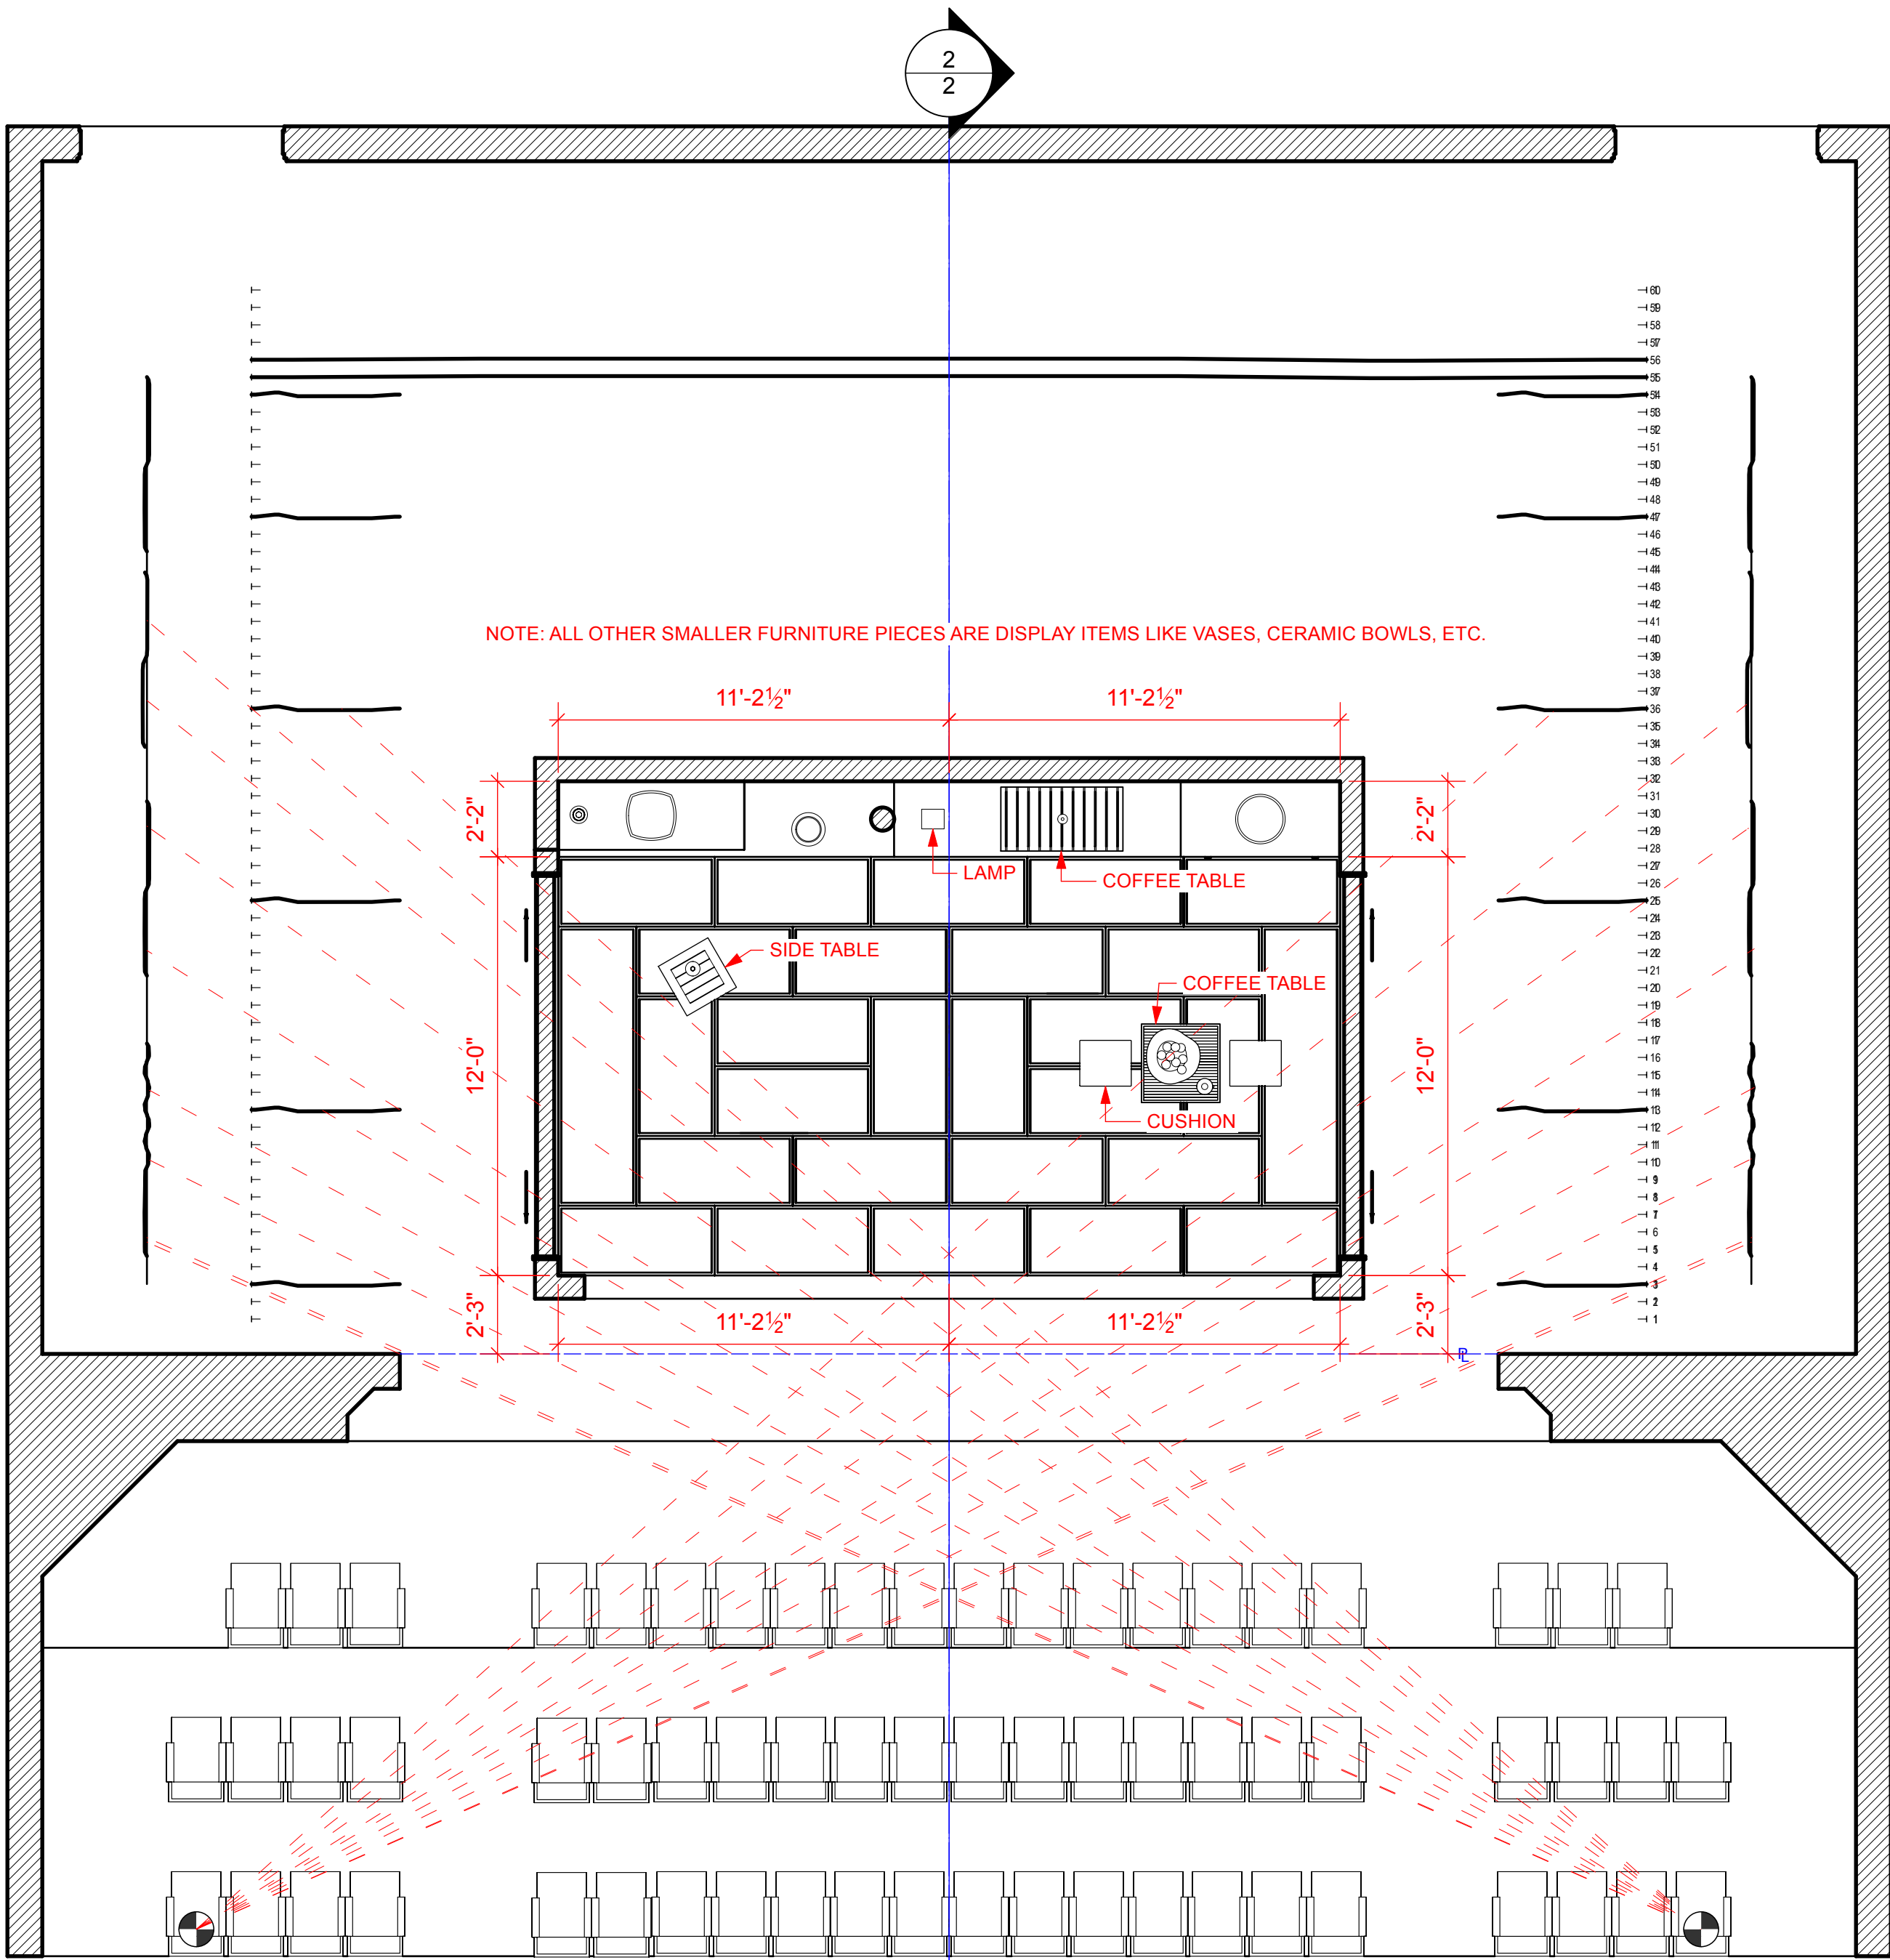

1 GROUND PLAN VIEW
Scale: 1/4" = 1'-0"

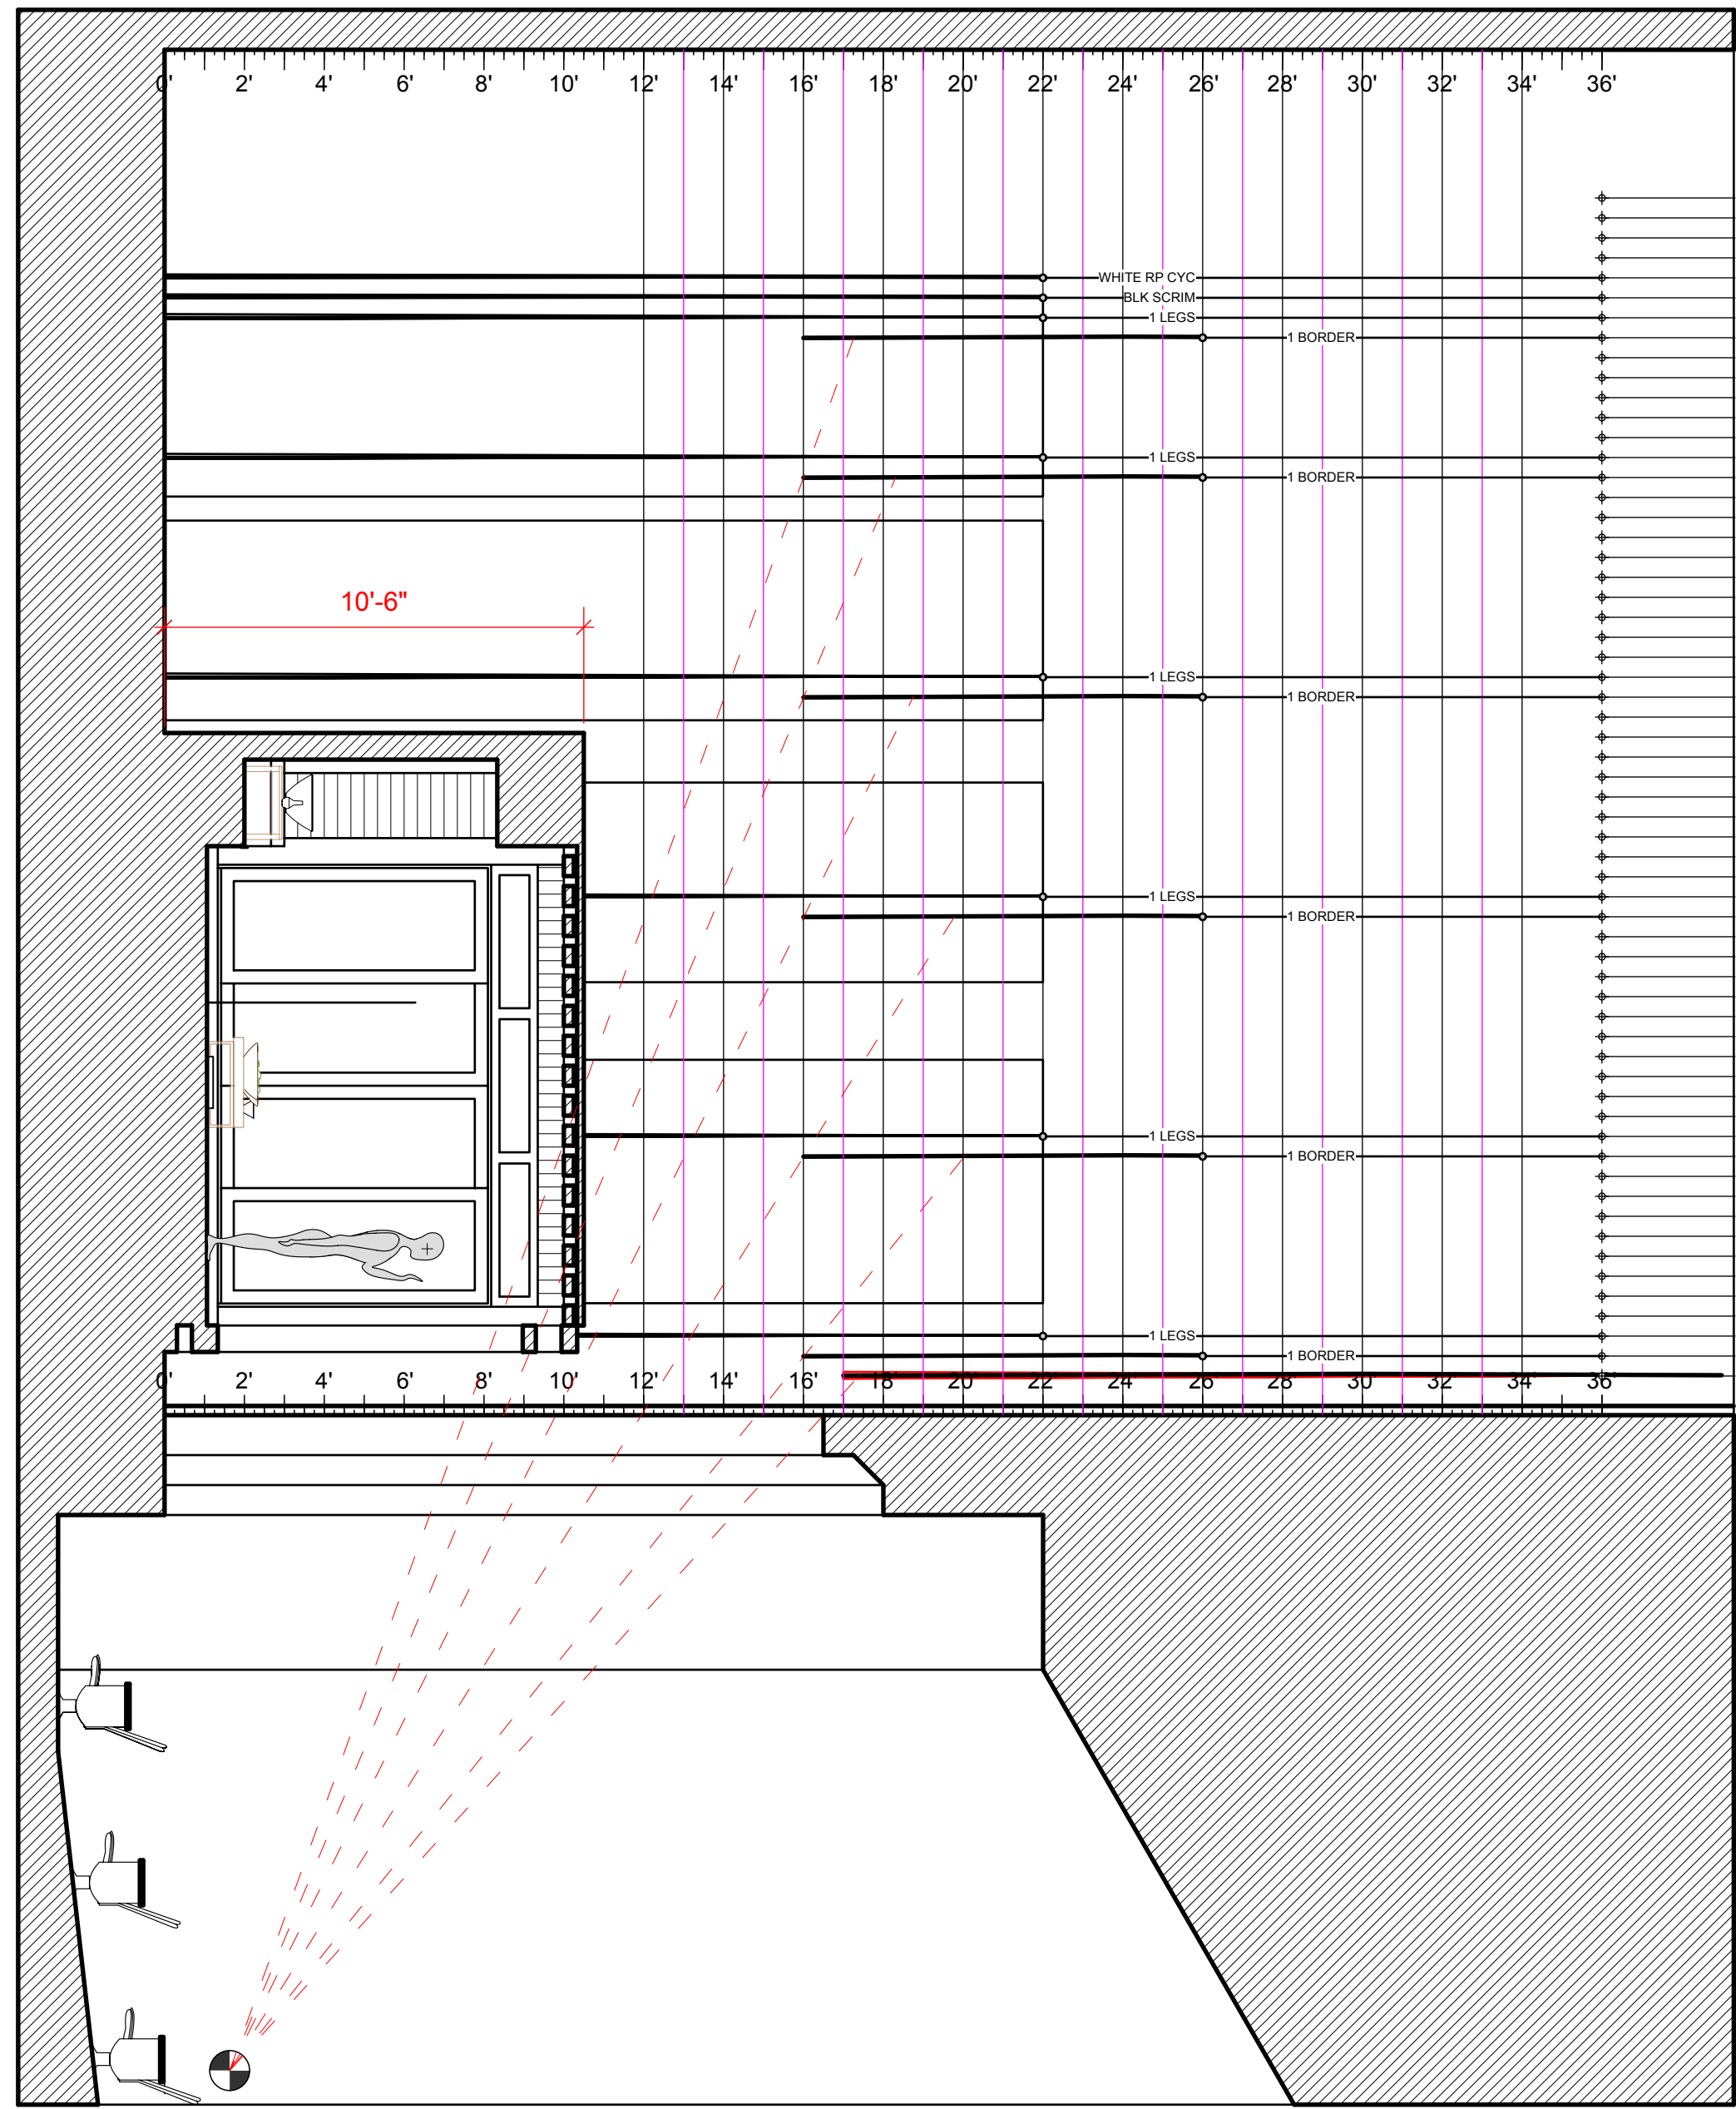


2 CL SECTION VIEW
Scale: 1/4" = 1'-0"

VW FINAL PROJECT	
SCENIC GP & CL SECTION	Date : 12/8/25
	Scale : 1/4" = 1'-0"
Director :	2 OF 6
Designer : BRENDA YUE CAI	
Revisions :	




1 LEFT SIDE VIEW
Scale: 1/2" = 1'-0"

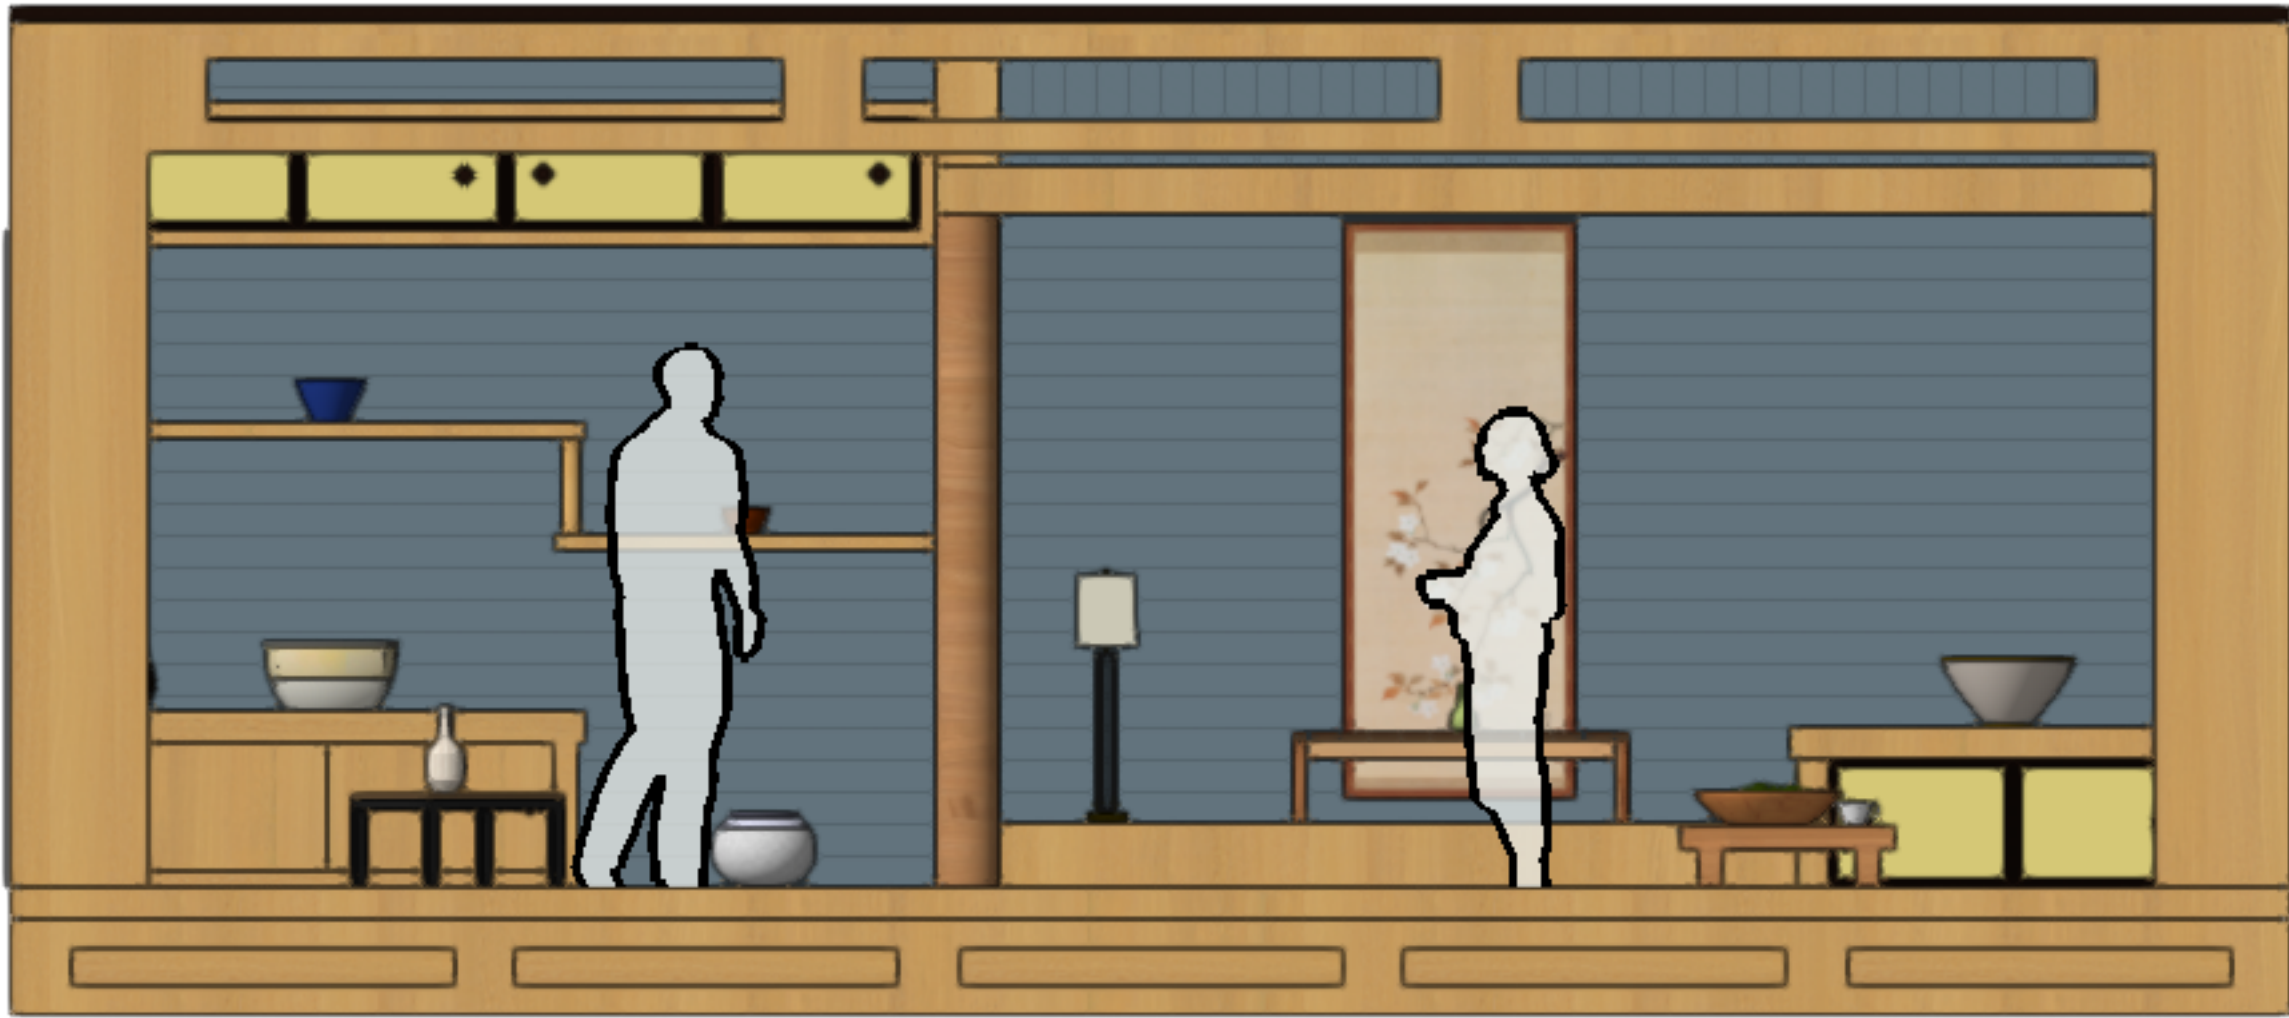

2 FRONT VIEW
Scale: 1/2" = 1'-0"




3 RIGHT SIDE VIEW
Scale: 1/2" = 1'-0"

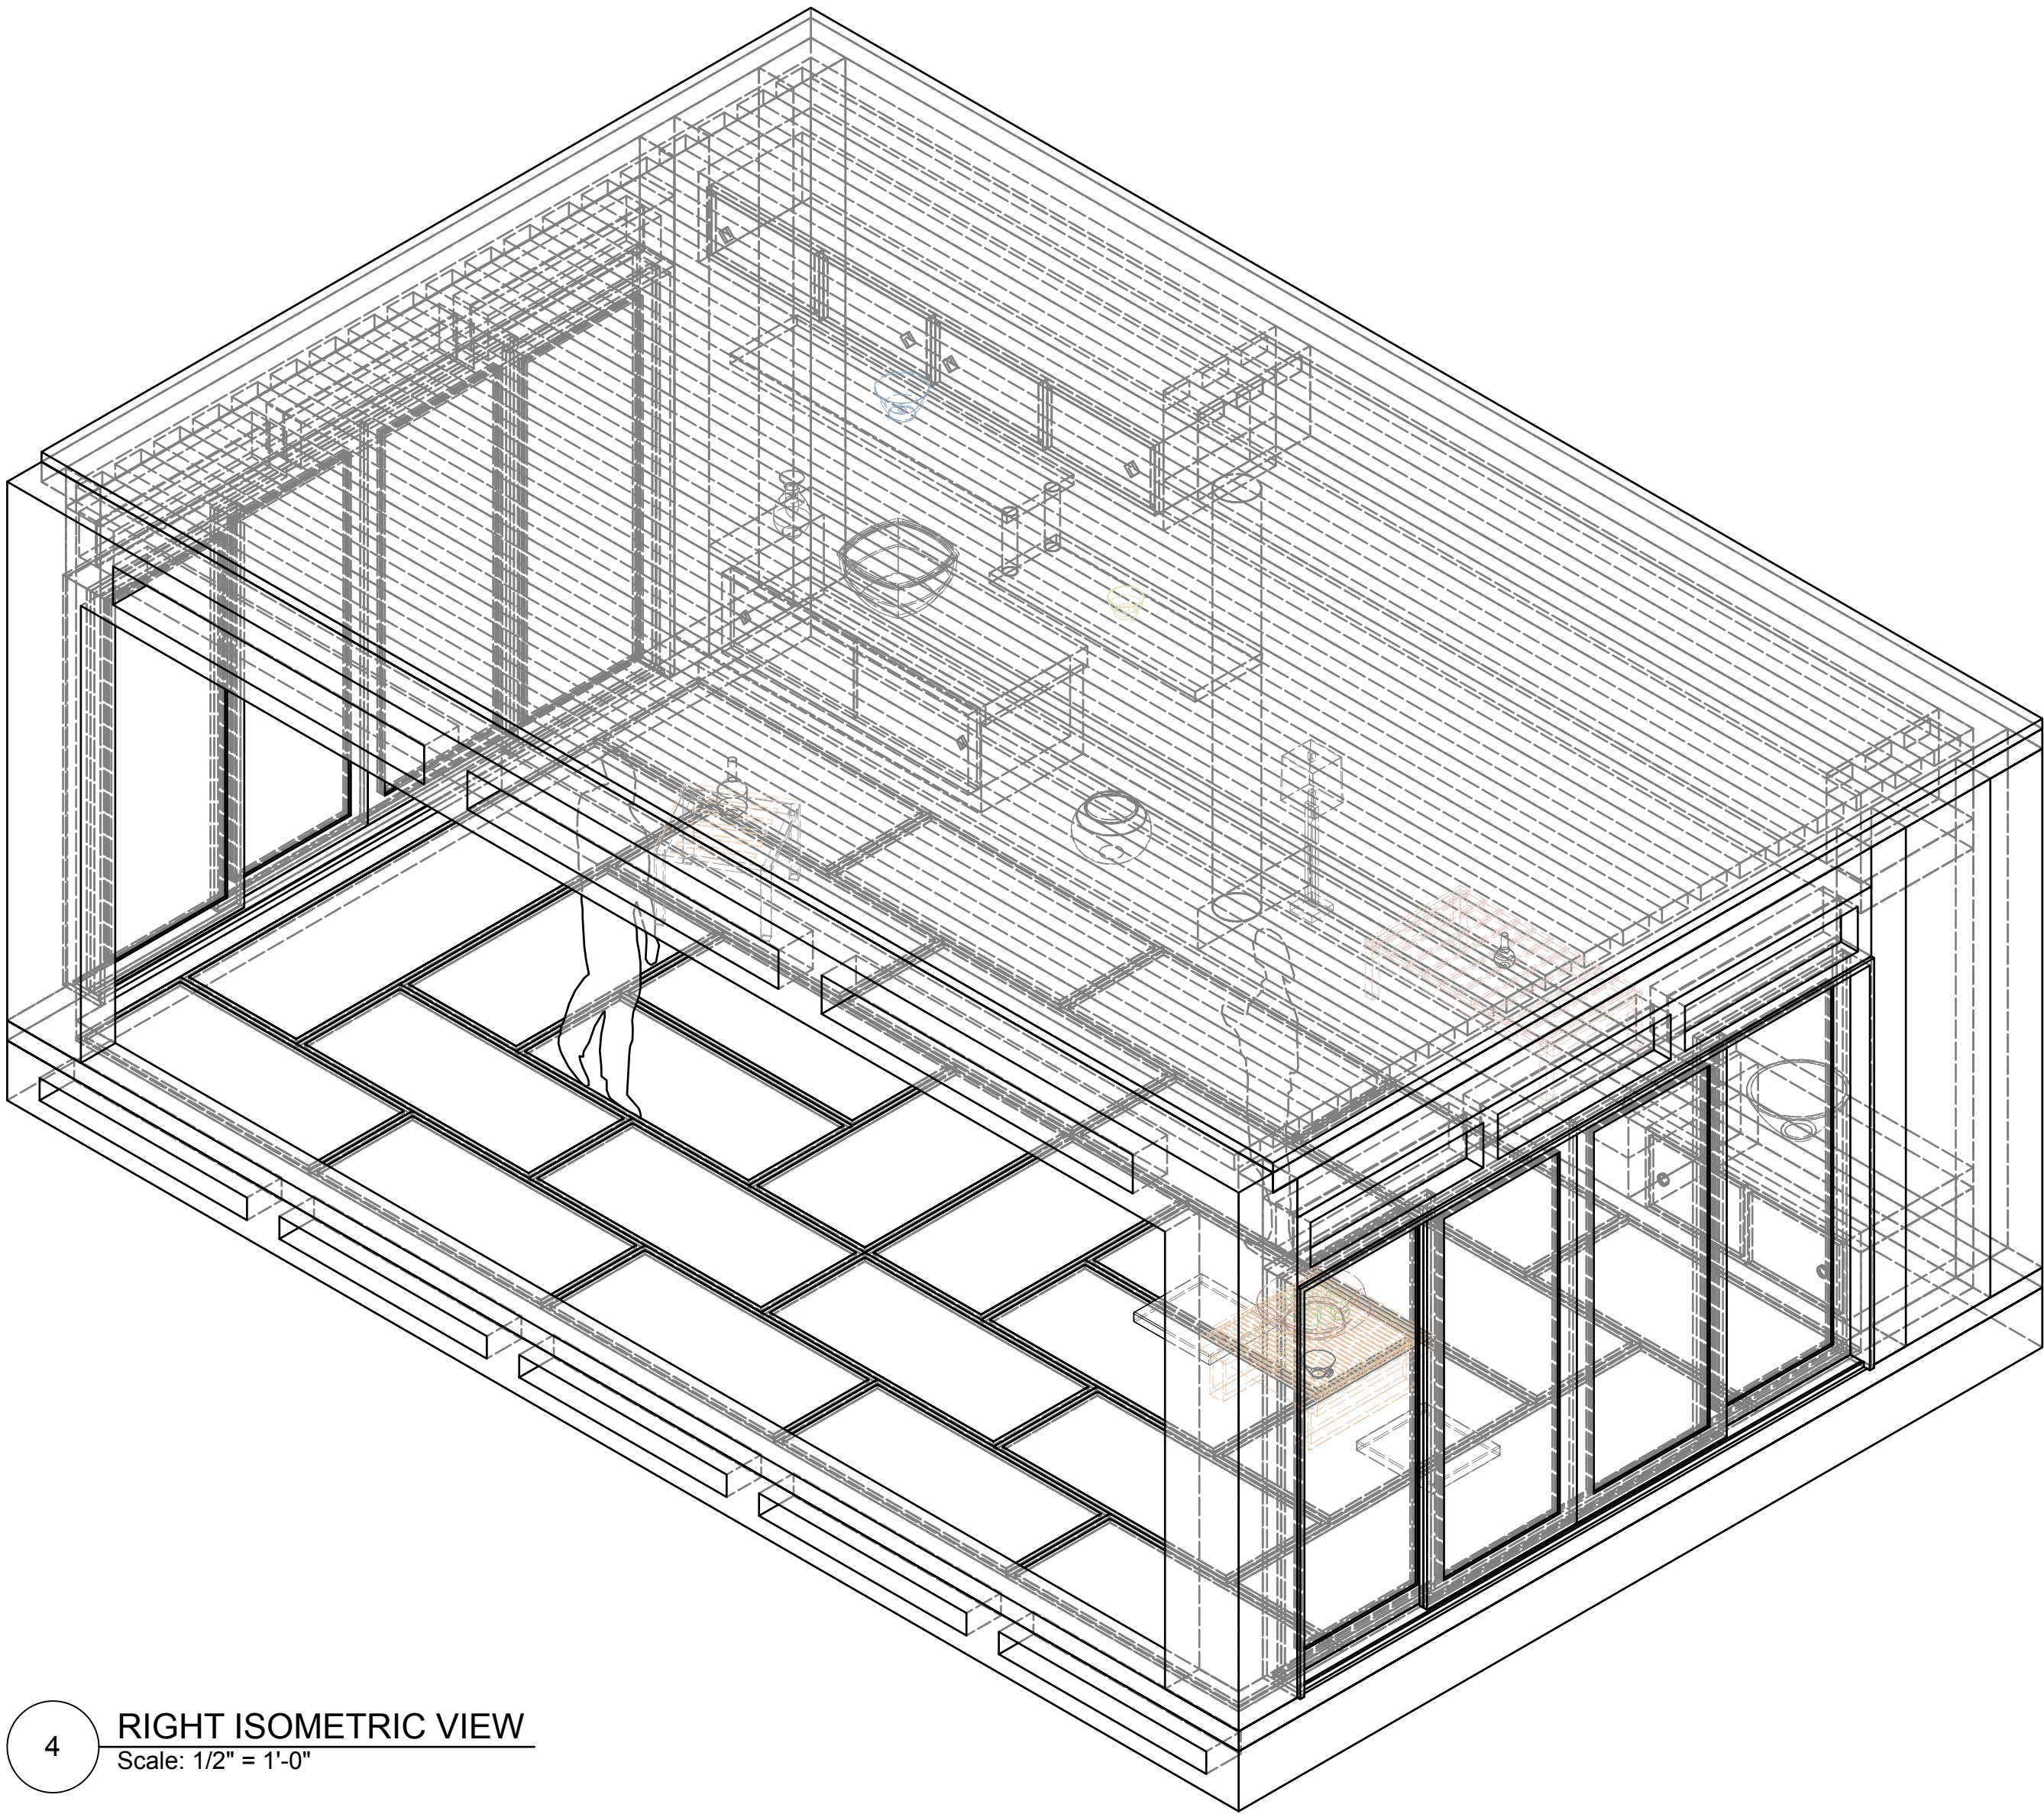


4 RIGHT ISOMETRIC VIEW
Scale: 1/2" = 1'-0"

VW FINAL PROJECT	
SCENIC DETAIL VIEWS	Date : 12/8/25
	Scale : 1/2" = 1'-0"
Director :	3 OF 6
Designer : BRENDA YUE CAI	
Revisions :	

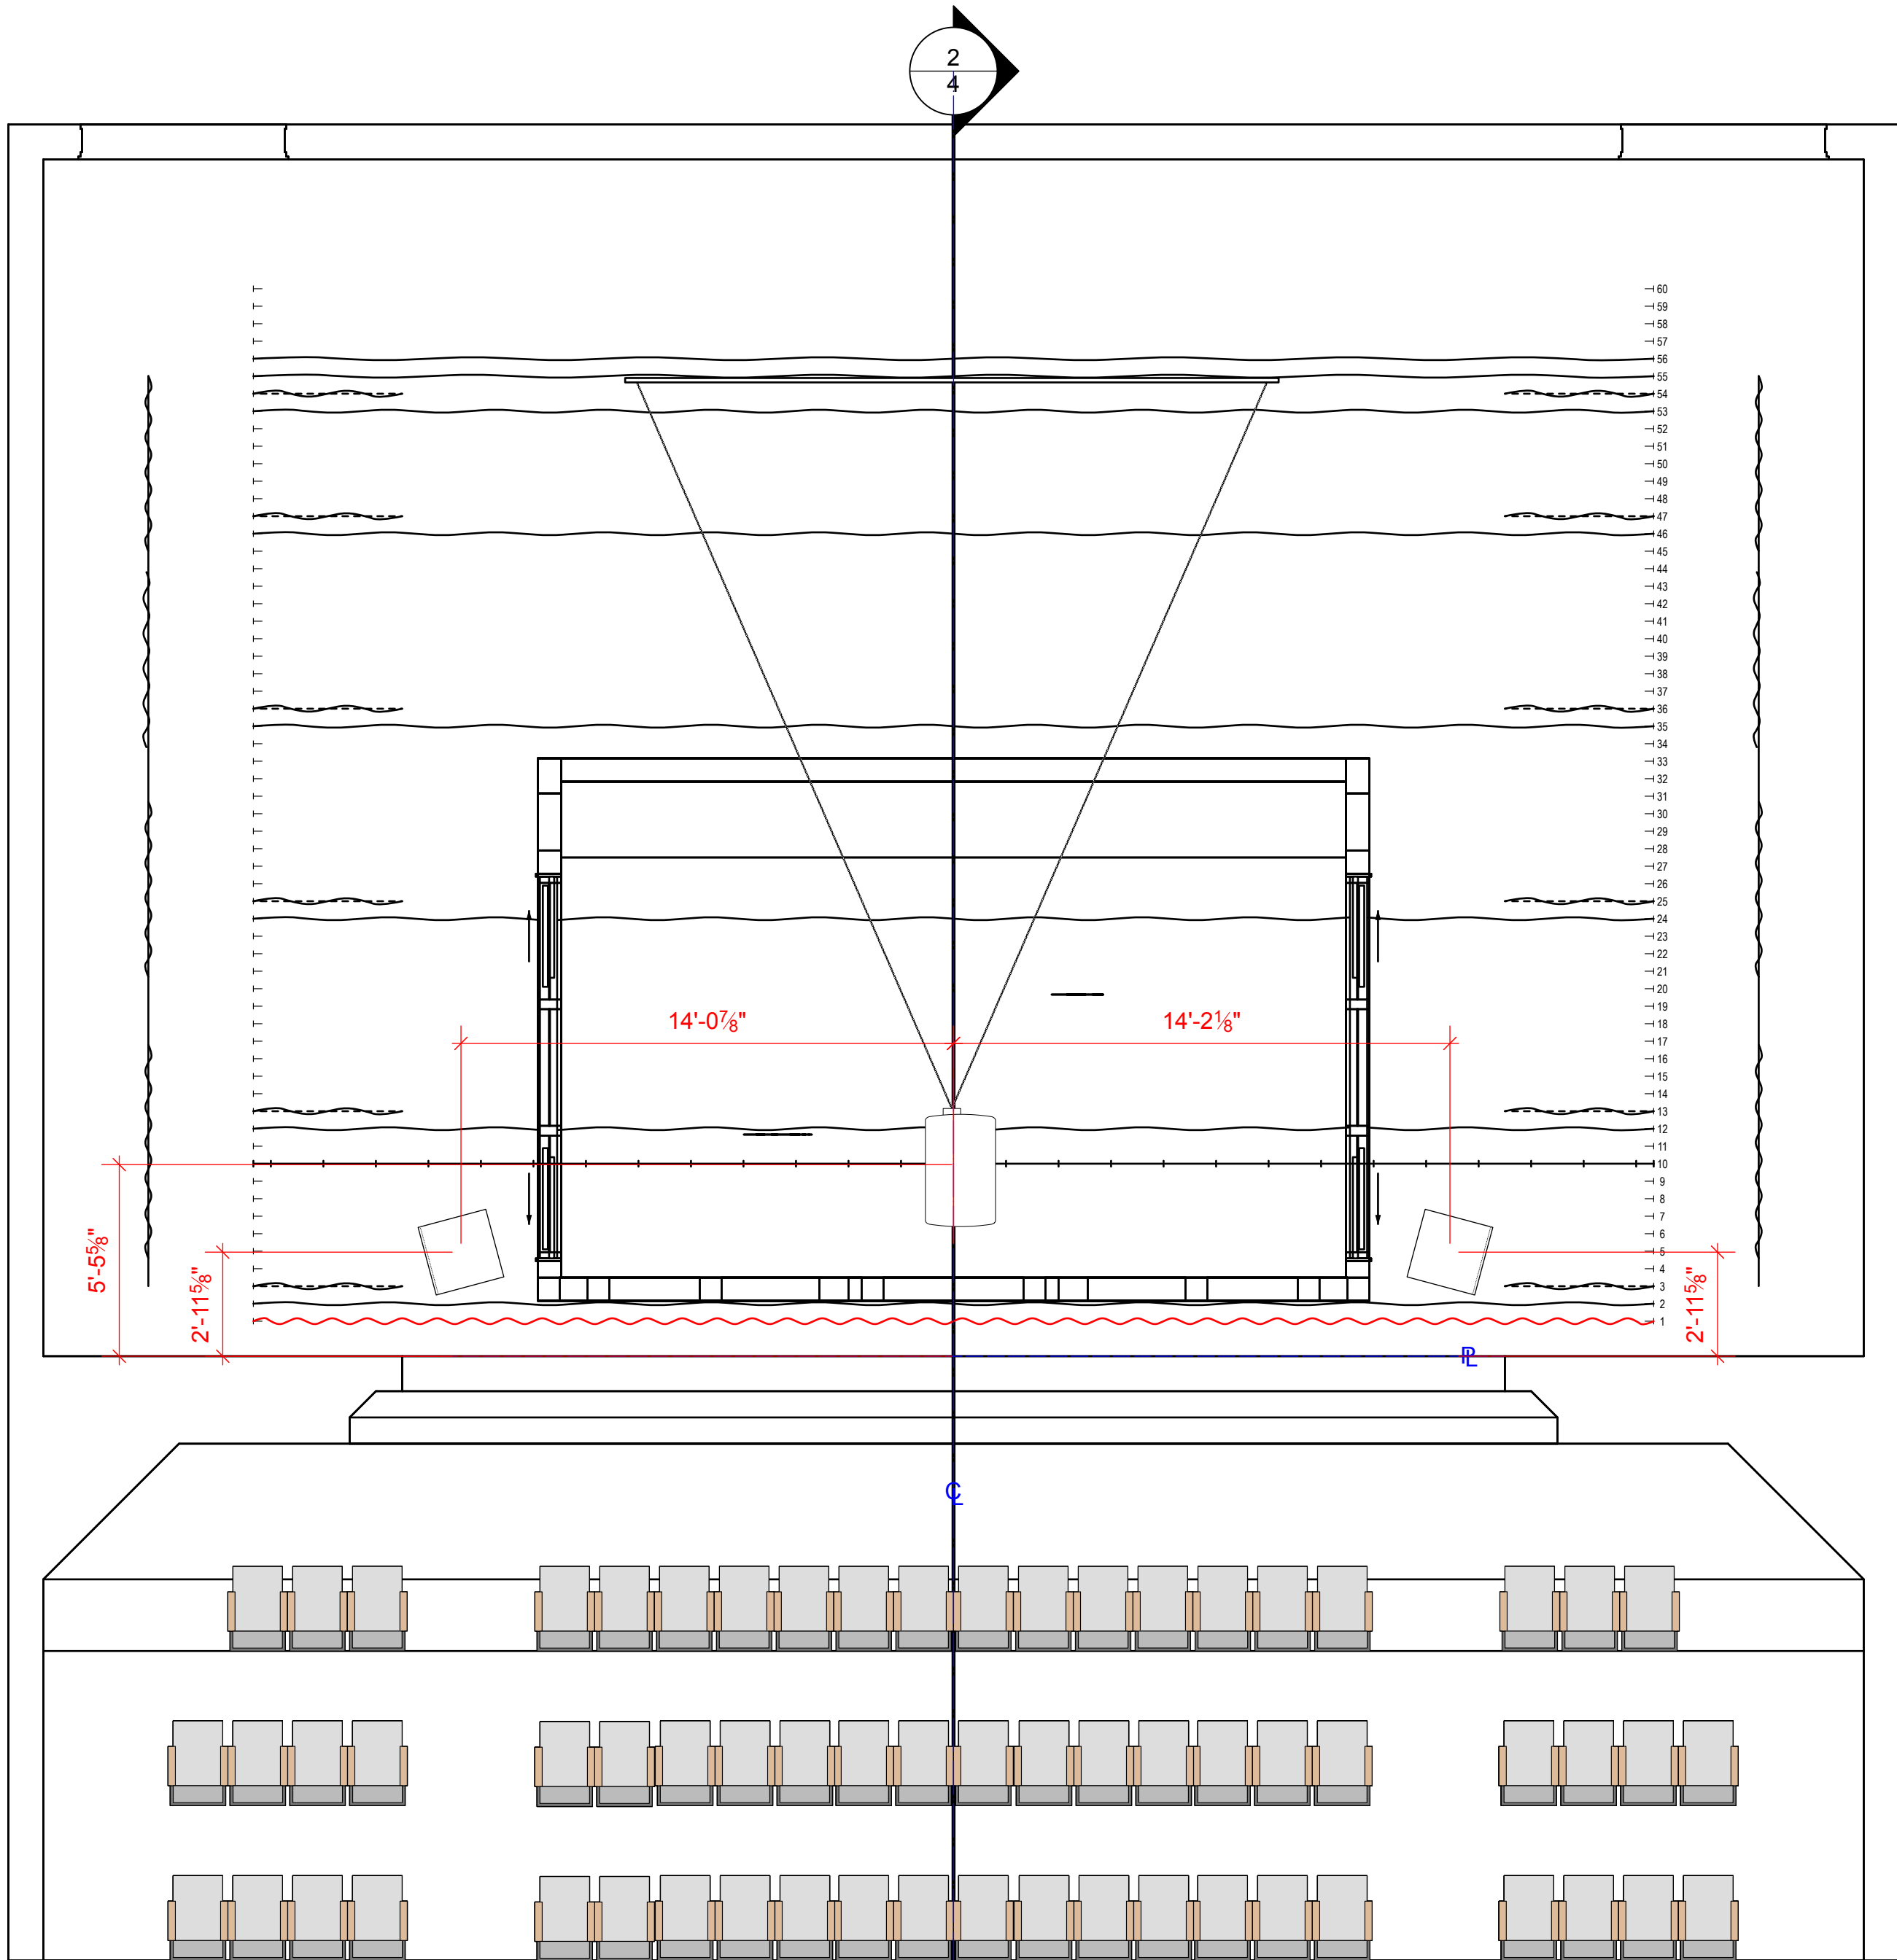

1 TOP/PLAN VIEW
Scale: 1/4" = 1'-0"

FLYLINE SCHEDULE			
LINE#	DISTANCE FROM	OBJECT	TRIM
60	30'-0"		
59	30'-0"		
58	29'-0"		
57	29'-0"		
56	28'-0"	WHITE RP CYC	
55	28'-0"	BLK SCRM	
54	27'-0"	6 BLK LEGS - (15'-0" LxR of CLN)	
53	27'-0"	6 BLK BORDER	+16'-0"
52	26'-0"		
51	26'-0"		
50	25'-0"		
49	25'-0"		
48	24'-0"		
47	24'-0"	5 BLK LEGS - (15'-0" LxR of CLN)	
46	23'-0"	5 BLK BORDER	+16'-0"
45	22'-0"		
44	22'-0"		
43	21'-0"		
42	21'-0"		
41	21'-0"		
40	20'-0"		
39	20'-0"		
38	19'-0"		
37	19'-0"		
36	18'-0"	4 BLK LEGS - (15'-0" LxR of CLN)	
35	18'-0"	4 BLK BORDER	+16'-0"
34	17'-0"		
33	17'-0"		
32	16'-0"		
31	16'-0"		
30	15'-0"		
29	15'-0"		
28	14'-0"		
27	14'-0"		
26	13'-0"		
25	13'-0"	3 BLK LEGS - (15'-0" LxR of CLN)	
24	12'-0"	3 BLK BORDER	+16'-0"
23	12'-0"		
22	11'-0"		
21	11'-0"		
20	10'-0"		
19	10'-0"		
18	9'-0"		
17	9'-0"		
16	8'-0"		
15	8'-0"		
14	7'-0"		
13	7'-0"	2 BLK LEGS - (15'-0" LxR of CLN)	
12	6'-0"	2 BLK BORDER	+16'-0"
11	6'-0"		
10	5'-0"	PROJECTOR	+15'-4"
9	5'-0"		
8	4'-0"		
7	4'-0"		
6	3'-0"		
5	3'-0"		
4	2'-0"		
3	2'-0"	1 BLK LEGS - (15'-0" LxR of CLN)	
2	1'-0"	1 BLK BORDER	+16'-0"
1	1'-0"	FRONT CURTAIN RED (Out for Show)	+16'-0"
ALL VERTICAL MEASUREMENTS FROM STAGE DECK			

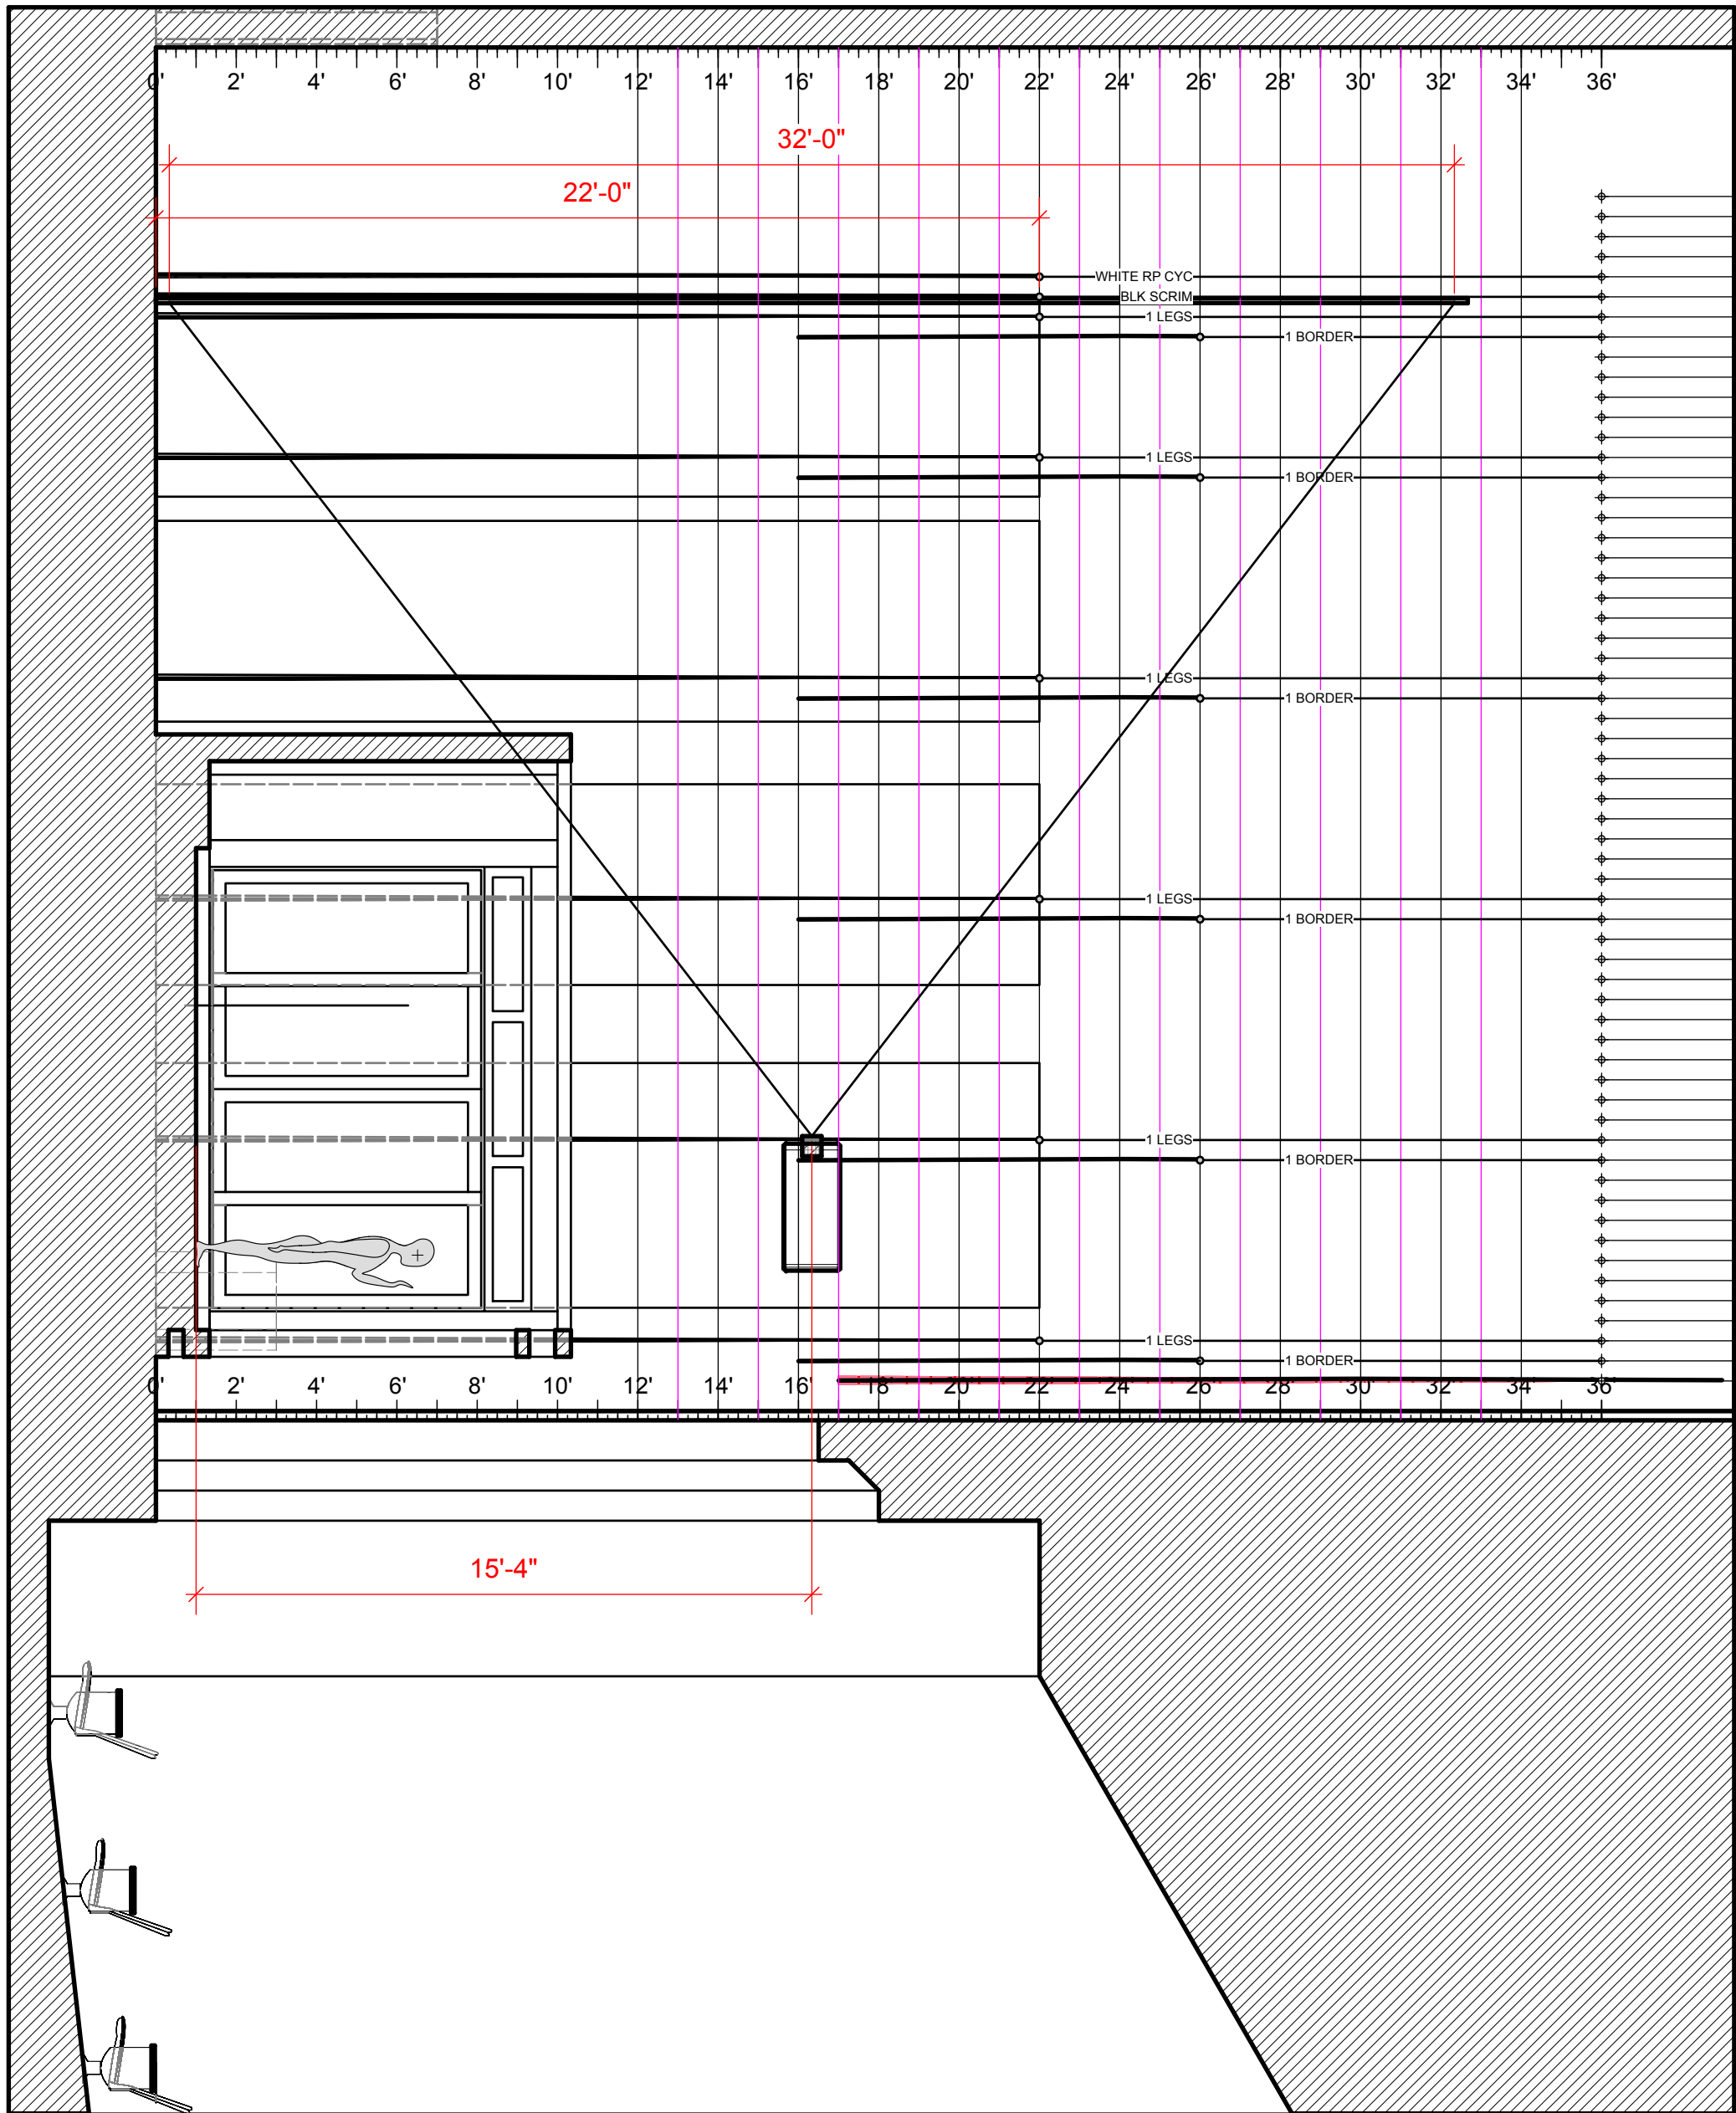

2 SECTION VIEW
Scale: 1/4" = 1'-0"

FLYLINE SCHEDULE			
LINE#	DISTANCE FROM	OBJECT	TRIM
60	30'-0"		
59	30'-0"		
58	29'-0"		
57	29'-0"		
56	28'-0"	WHITE RP CYC	
55	28'-0"	BLK SCRM	
54	27'-0"	6 BLK LEGS - (15'-0" LxR of CLN)	
53	27'-0"	6 BLK BORDER	+16'-0"
52	26'-0"		
51	26'-0"		
50	25'-0"		
49	25'-0"		
48	24'-0"		
47	24'-0"	5 BLK LEGS - (15'-0" LxR of CLN)	
46	23'-0"	5 BLK BORDER	+16'-0"
45	22'-0"		
44	22'-0"		
43	21'-0"		
42	21'-0"		
41	21'-0"		
40	20'-0"		
39	20'-0"		
38	19'-0"		
37	19'-0"		
36	18'-0"	4 BLK LEGS - (15'-0" LxR of CLN)	
35	18'-0"	4 BLK BORDER	+16'-0"
34	17'-0"		
33	17'-0"		
32	16'-0"		
31	16'-0"		
30	15'-0"		
29	15'-0"		
28	14'-0"		
27	14'-0"		
26	13'-0"		
25	13'-0"	3 BLK LEGS - (15'-0" LxR of CLN)	
24	12'-0"	3 BLK BORDER	+16'-0"
23	12'-0"		
22	11'-0"		
21	11'-0"		
20	10'-0"		
19	10'-0"		
18	9'-0"		
17	9'-0"		
16	8'-0"		
15	8'-0"		
14	7'-0"		
13	7'-0"	2 BLK LEGS - (15'-0" LxR of CLN)	
12	6'-0"	2 BLK BORDER	+16'-0"
11	6'-0"		
10	5'-0"	PROJECTOR	+15'-4"
9	5'-0"		
8	4'-0"		
7	4'-0"		
6	3'-0"		
5	3'-0"		
4	2'-0"		
3	2'-0"	1 BLK LEGS - (15'-0" LxR of CLN)	
2	1'-0"	1 BLK BORDER	+16'-0"
1	1'-0"	FRONT CURTAIN RED (Out for Show)	+16'-0"
ALL VERTICAL MEASUREMENTS FROM STAGE DECK			

VW FINAL PROJECT

MEDIA & AUDIO

Date : 12/8/25


Scale : 1/4" = 1'-0"

Director :


Designer : BRENDA YUE CAI

Revisions :

4
OF
6

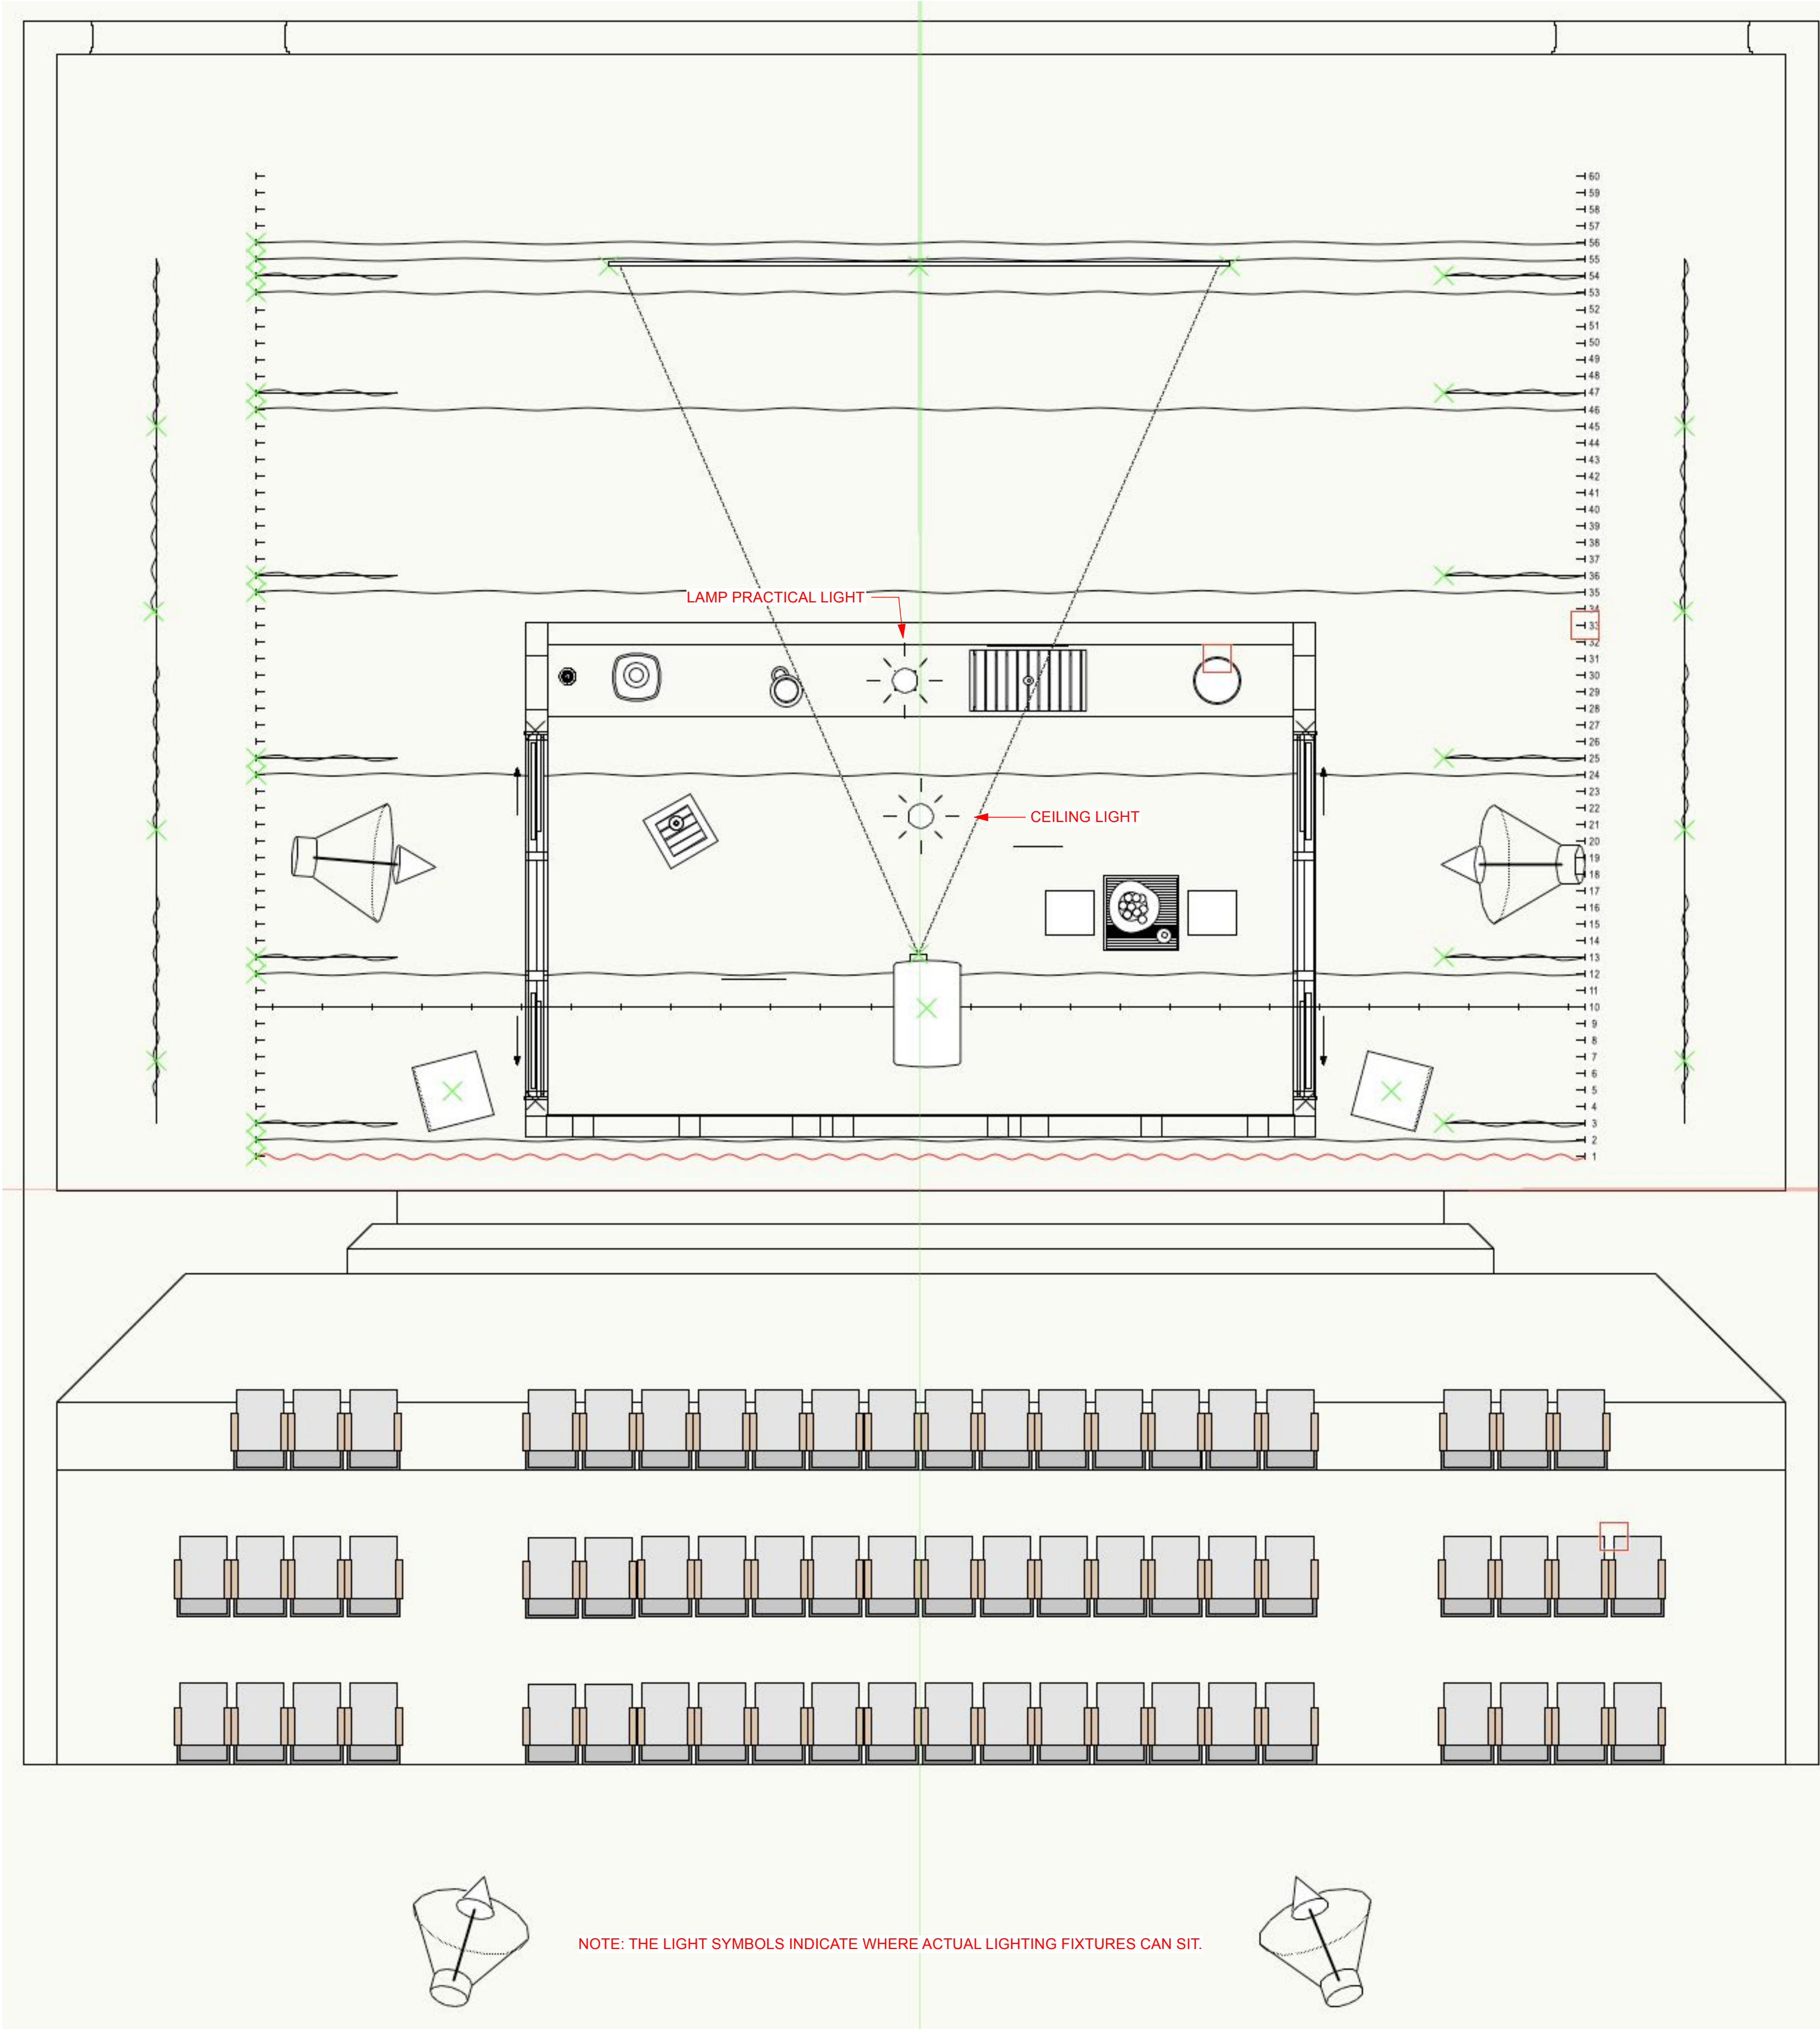

1 LIGHTING PLAN
Scale: Actual Size

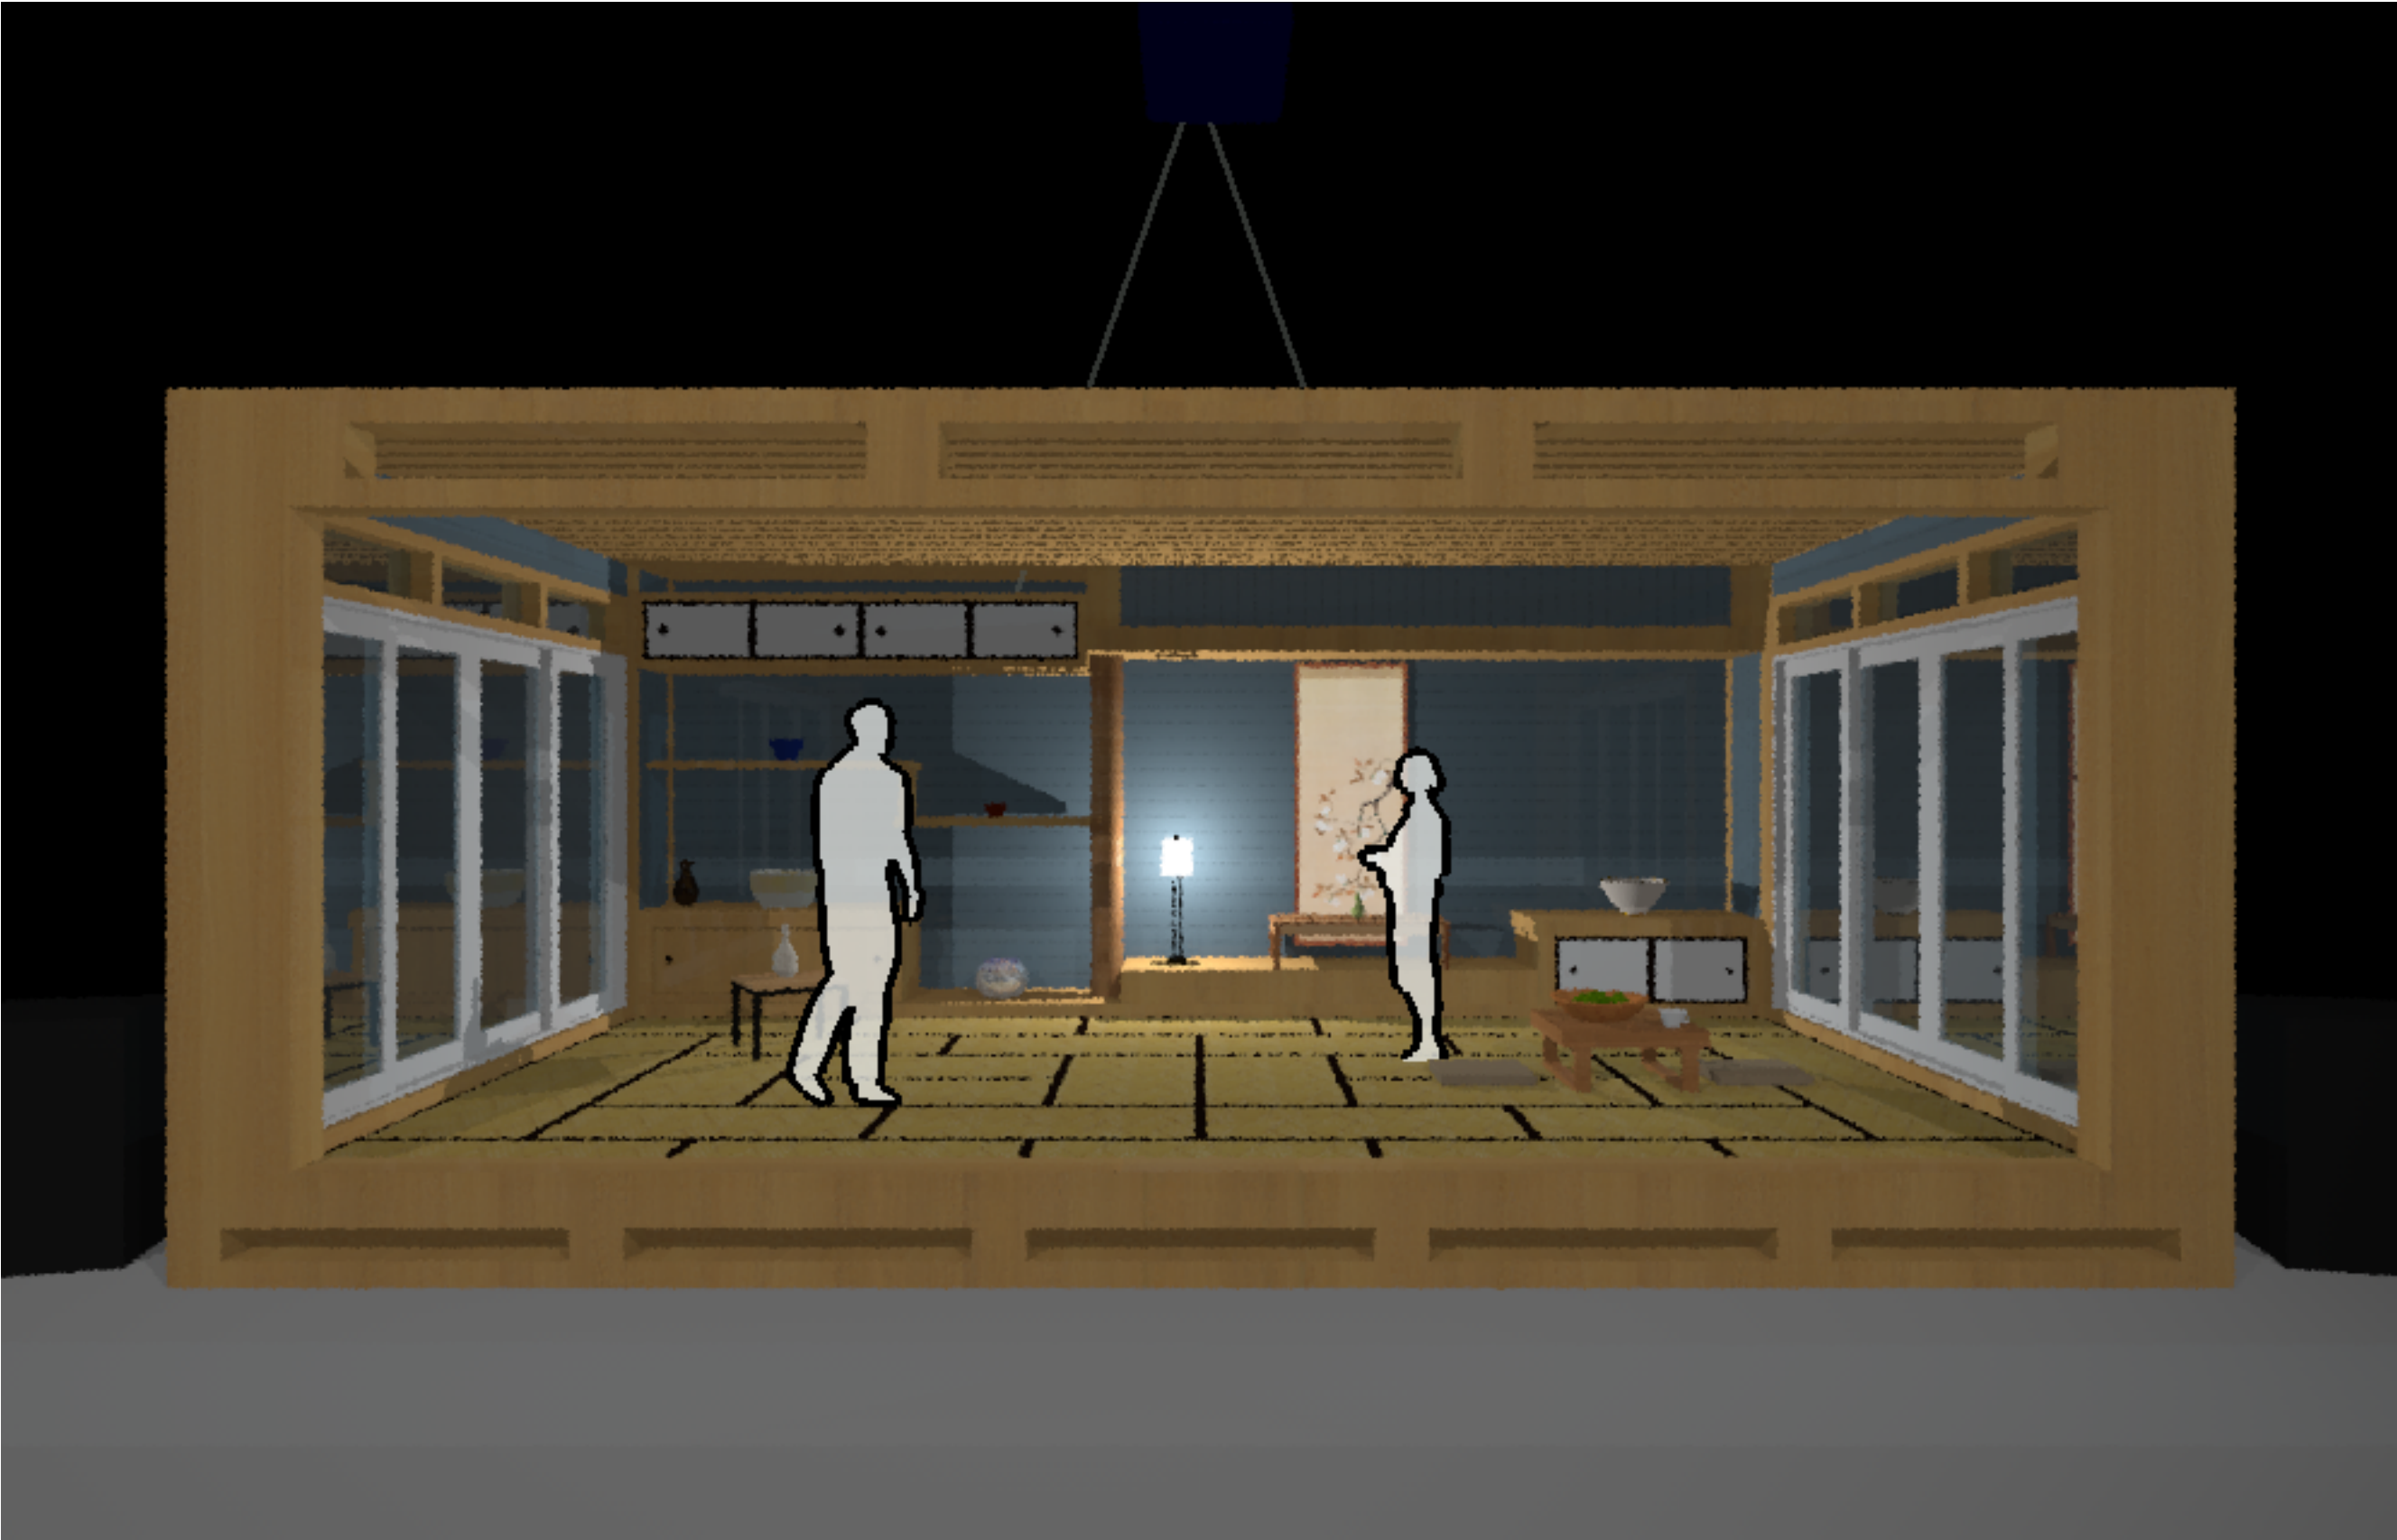

2 FRONT VIEW RENDERING
Scale: 1/2" = 1'-0"



3 EXTREME AUDIENCE VIEW
Scale: 3/8" = 1'-0"

VW FINAL PROJECT	
LIGHTING	Date : 12/8/25
	Scale : AS NOTED
Director :	5 OF 6
Designer : BRENDA YUE CAI	
Revisions :	

Visibil...		Class Name	Use	Tags	Fill	Pen	Line	Thickness	Mar...	Opacity	Texture	Text Style
		ANNOTATION	✓					.18		100%/10...	NNNNNN	
		DIMENSIONS	✓					.18		100%/10...	NNNNNN	
		ENTOURAGE	✓					.35		100%/10...	NNNNNN	
		LIGHTING	✓					.35		100%/10...	NNNNNN	
		▼ LINESET										
		LINESET SCHEDULE	✓					.18		100%/10...	NNNNNN	Arial Narrow 12pt
		LOCI	✓					.18		100%/10...	NNNNNN	
		MASKING	✓					.35		100%/10...	NNNNNN	
		PIPE	✓					.35		100%/10...	NNNNNN	
		PIPE ENDS	✓					.18		100%/10...	NNNNNN	Arial Narrow 12pt
	✓	✓ MARGIN & TITLE BOX	✓					.70		100%/10...	NNNNNN	
		None						.05		100%/10...	NNNNNN	
		PROJECTOR/SPEAKER	✓					.35		100%/10...	NNNNNN	
		▼ SCENIC										
		DOOR	✓					.35		100%/10...	NNNNNN	
		FLOOR	✓					.35		100%/10...	NNNNNN	
		FURNITURE	✓					.35		100%/10...	NNNNNN	
		WALL						.35		100%/10...	NNNNNN	
		WOOD						.35		100%/10...	NNNNNY	
		▼ SECTION										
		ARCHITECTURE	✓					.70		100%/10...	NNNNNN	
		REF	✓					.18		100%/10...	NNNNNN	
		STYLE	✓					.70		100%/10...	NNNNNN	
		▼ SIGHTLINE										
		3RD ROW	✓					.05		100%/10...	NNNNNN	
		PTS	✓					.15		100%/10...	NNNNNN	
		▼ THEATRE										
		ARCHITECTURE	✓					.35		100%/10...	NNNNNN	
		AUDIENCE SEAT	✓					.35		100%/10...	NNNNNN	

1 CLASS ORGANIZATION
Scale: Actual Size

Visibil...		Design Layer Name	#	^	Scale	Story	Story Level	Elevation	Wall Ht	GIS	Tags	Cut Plane	Colors	Opacity	Background
		VIDEO/AUDIO	1		1:24			0"	0"					100	
		LIGHTING	2		1:24			0"	0"					100	
		SIGHTLINE-SCENIC	3		1:24			0"	0"					100	
		ENTOURAGE	4		1:24			0"	0"					100	
		SCENIC-FURNITURE	5		1:24			0"	0"					100	
		SCENIC-CEILING	6		1:24			0"	0"					100	
		SCENIC-INTERIOR A...	7		1:24			0"	0"					100	
		SCENIC-FLOOR	8		1:24			0"	0"					100	
		SCENIC-ARCH	9		1:24			0"	0"					100	
	×	SIGHTLINE-ARCH	10		1:24			0"	0"					100	
		MASKING	11		1:24			0"	0"					100	
		CAMERA	12		1:24			0"	0"					100	
		AUDIENCE SEATING	13		1:24			0"	0"					100	
		ARCHITECTURE	14		1:24			0"	0"					100	
		SECTION VIEW	15		1:24			0"	0"					100	

2 LAYER ORGANIZATION
Scale: Actual Size

VW FINAL PROJECT		
FILE ORGANIZATION		Date : 12/8/25
		Scale : AS NOTED
Director :		6 OF 6
Designer : BRENDA YUE CAI		
Revisions :		